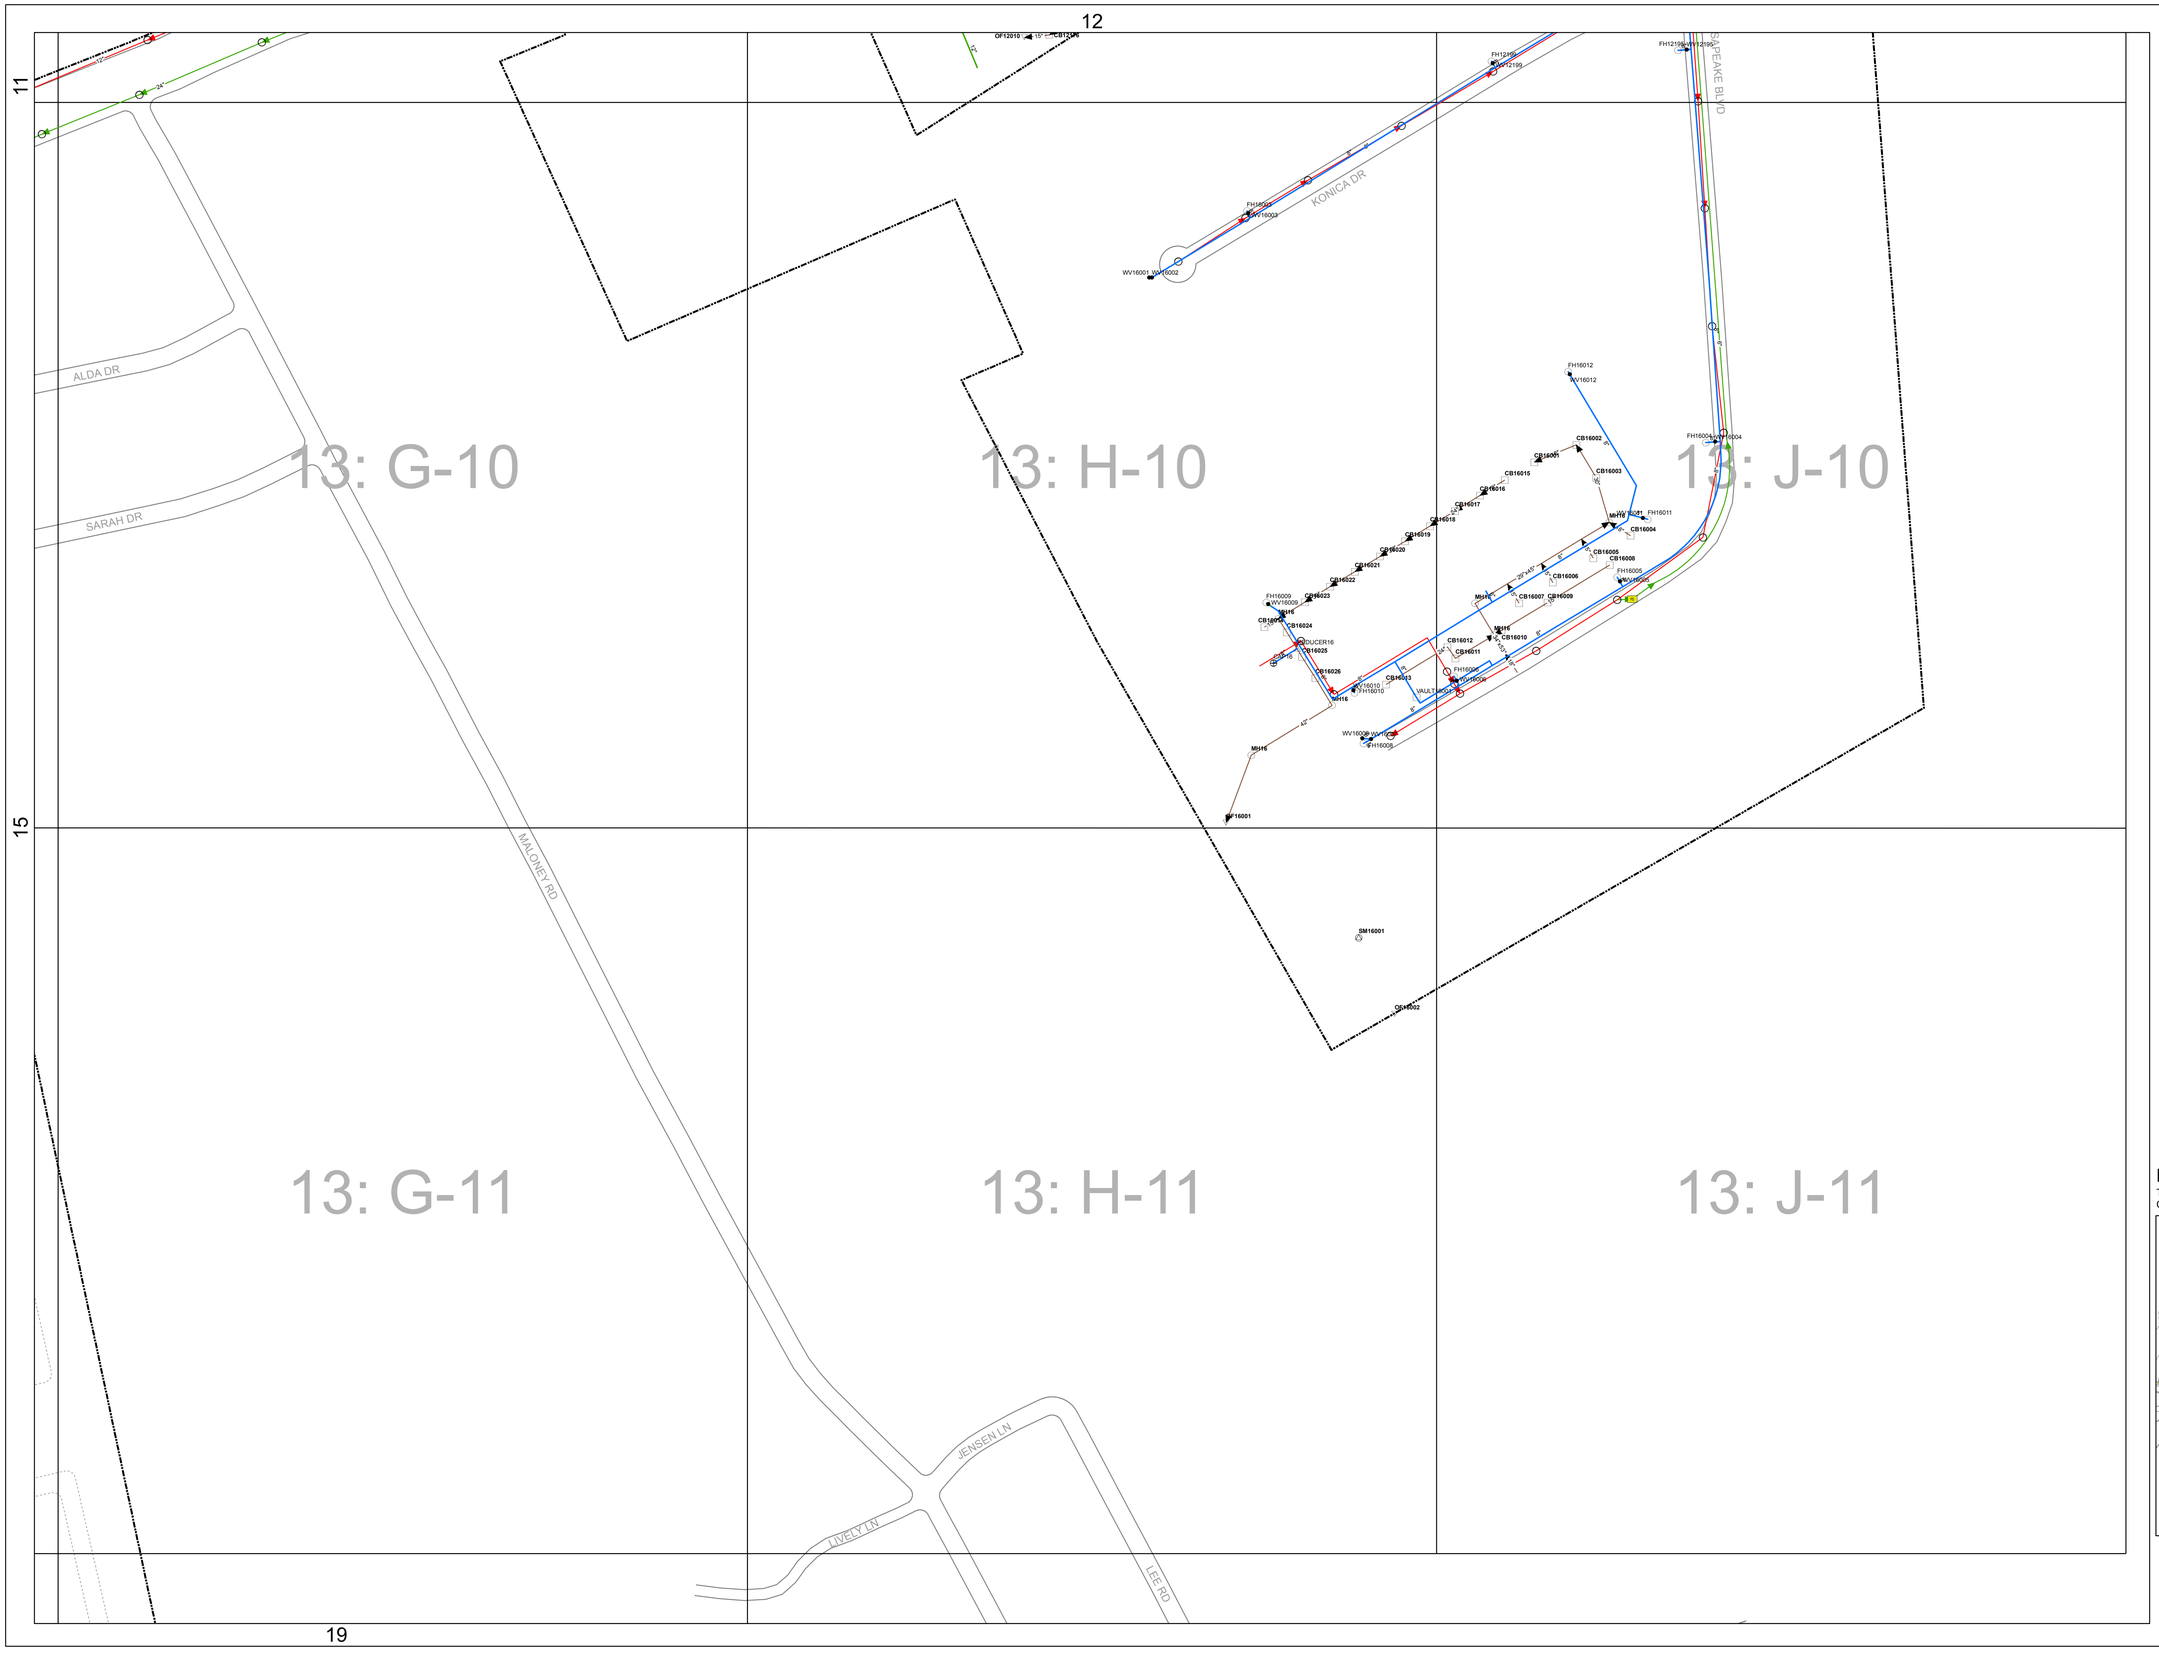

Stormwater Features

- 8" SD Pipe

Structures

- Catch Basin / Inlet
- Culvert / Headwall Inflow
- Culvert / Headwall outflow
- Junction Box / Manhole
- Stormwater Management Facility

Water Features

- 8" Unknown
- 8" Ductile Iron Pipe
- 8" PVC Pipe

Structures

- Fire Hydrant
- Water Valve
- Water Meter Vault
- Water Pipe Cap
- Water Pipe Reducer
- Water Pump Station

Sewer Features

- 8" Other
- 8" PVC
- 8" Vitrified Clay
- FM-8" Force Main

Structures

- Cleanout
- Force Main Air Release
- Manhole
- Pump Station
- Unknown
- Valve Box
- WWTP Waste Water Treatment Plant

Town Boundary

Location Map

Town of Elkton
Cecil Co., MD

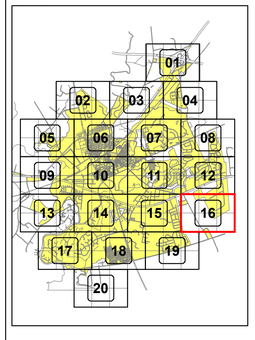

REVISION	DATE

OWNER/DEVELOPER

TOWN OF ELKTON
PO BOX 157
100 RAILROAD AVENUE
ELKTON, MD 21922
410-398-4999
(FAX)410-398-0128

Engineers,
Planners,
Surveyors

1352 Marrows Rd.
Suite 100
Newark, DE 19711

UTILITIES MAP

TOWN OF ELKTON
CECIL COUNTY
MARYLAND

0 100 200 400 feet
1"=200'

AGREEMENT NO.	
APPLICATION NO.	
Drafting:	Check:
Design	Check:
SCALE:	
DATE:	
KCI JOB #: 0296007GS	
SHEET: 16 OF 20	